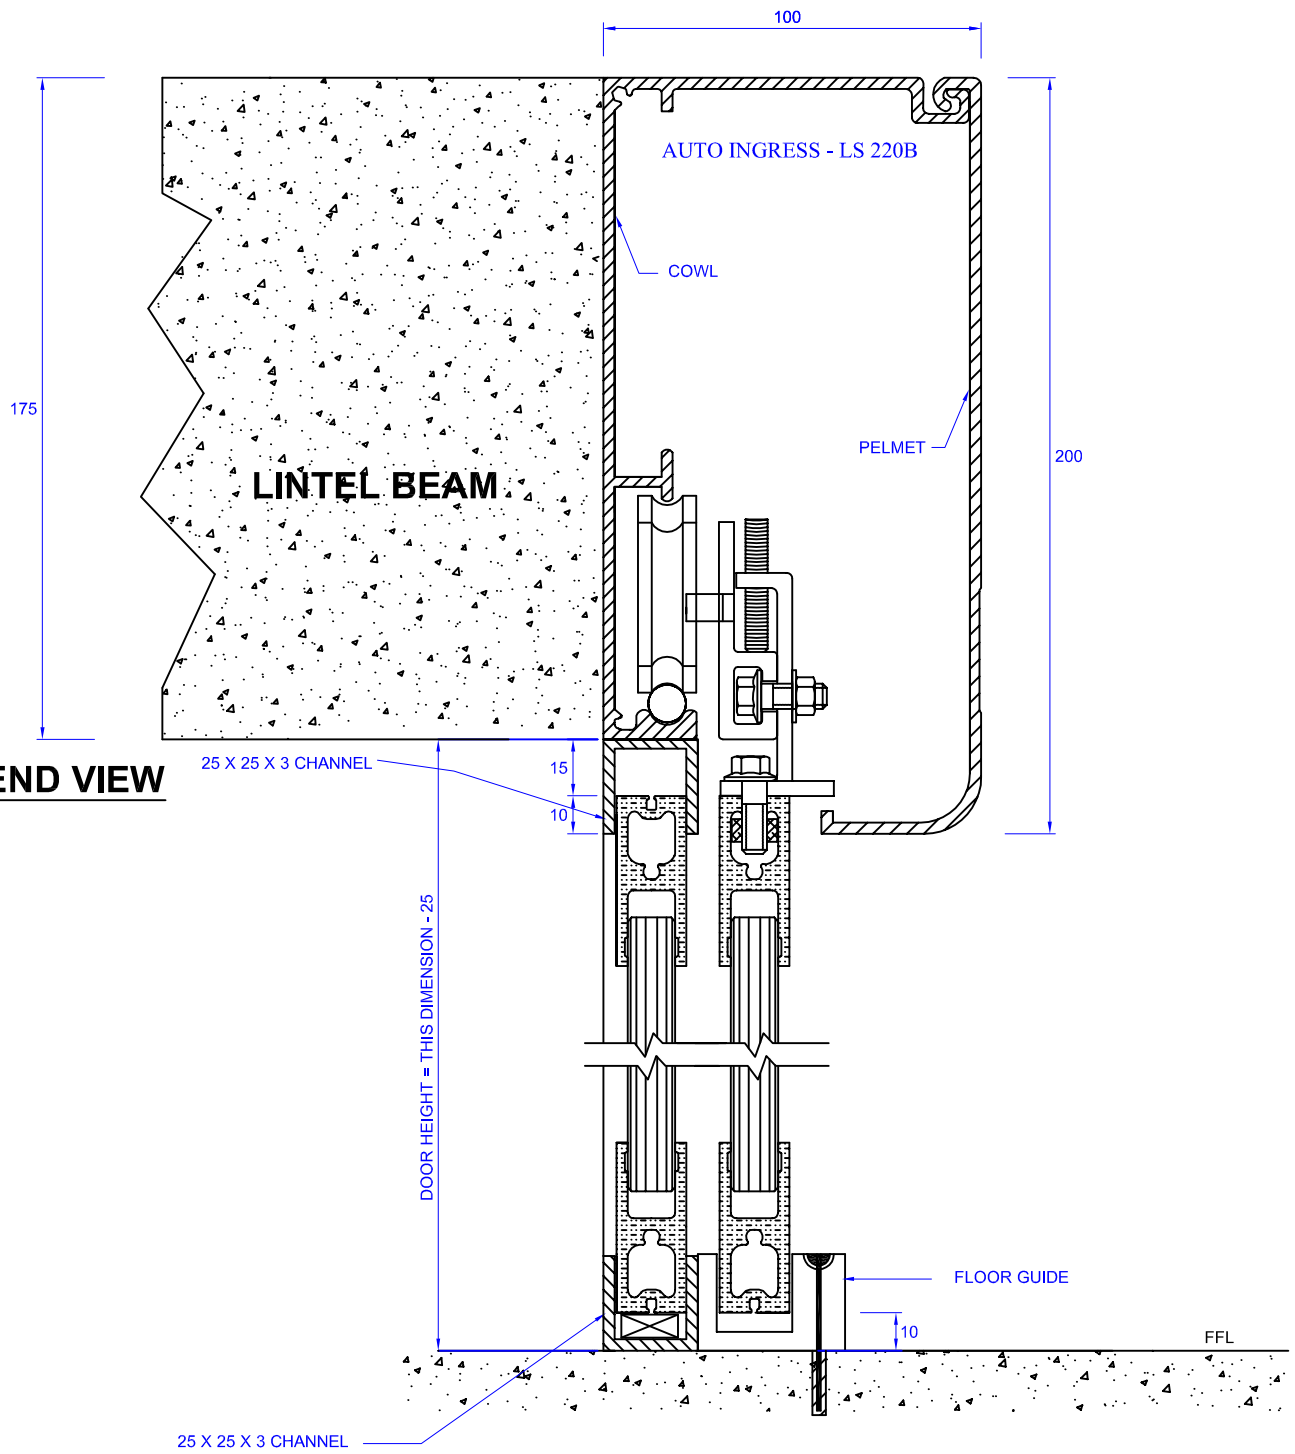

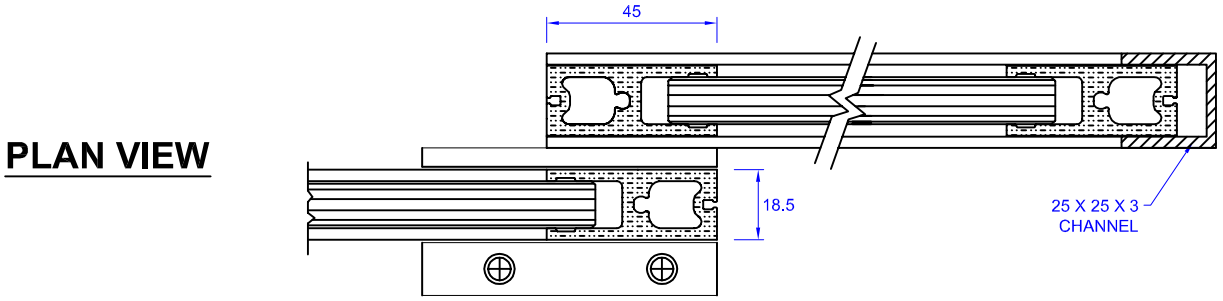

(GLASS HEIGHT OR WIDTH = DOOR HEIGHT OR WIDTH - 90 + 30)

NOTES:

* Do not scale
* Unless otherwise stated all dimensions in millimeters
* FFL - Finished Floor Level (including carpets etc.)

AUTOINGRESS AUTOMATIC DOORS

SCALE 1 : 2

DATE 02/08/11

TITLE LS220B SAFETY-SLIM FRAMED DOOR & SIDELIGHT DETAILS

DRG. NO. lsl-bl004